
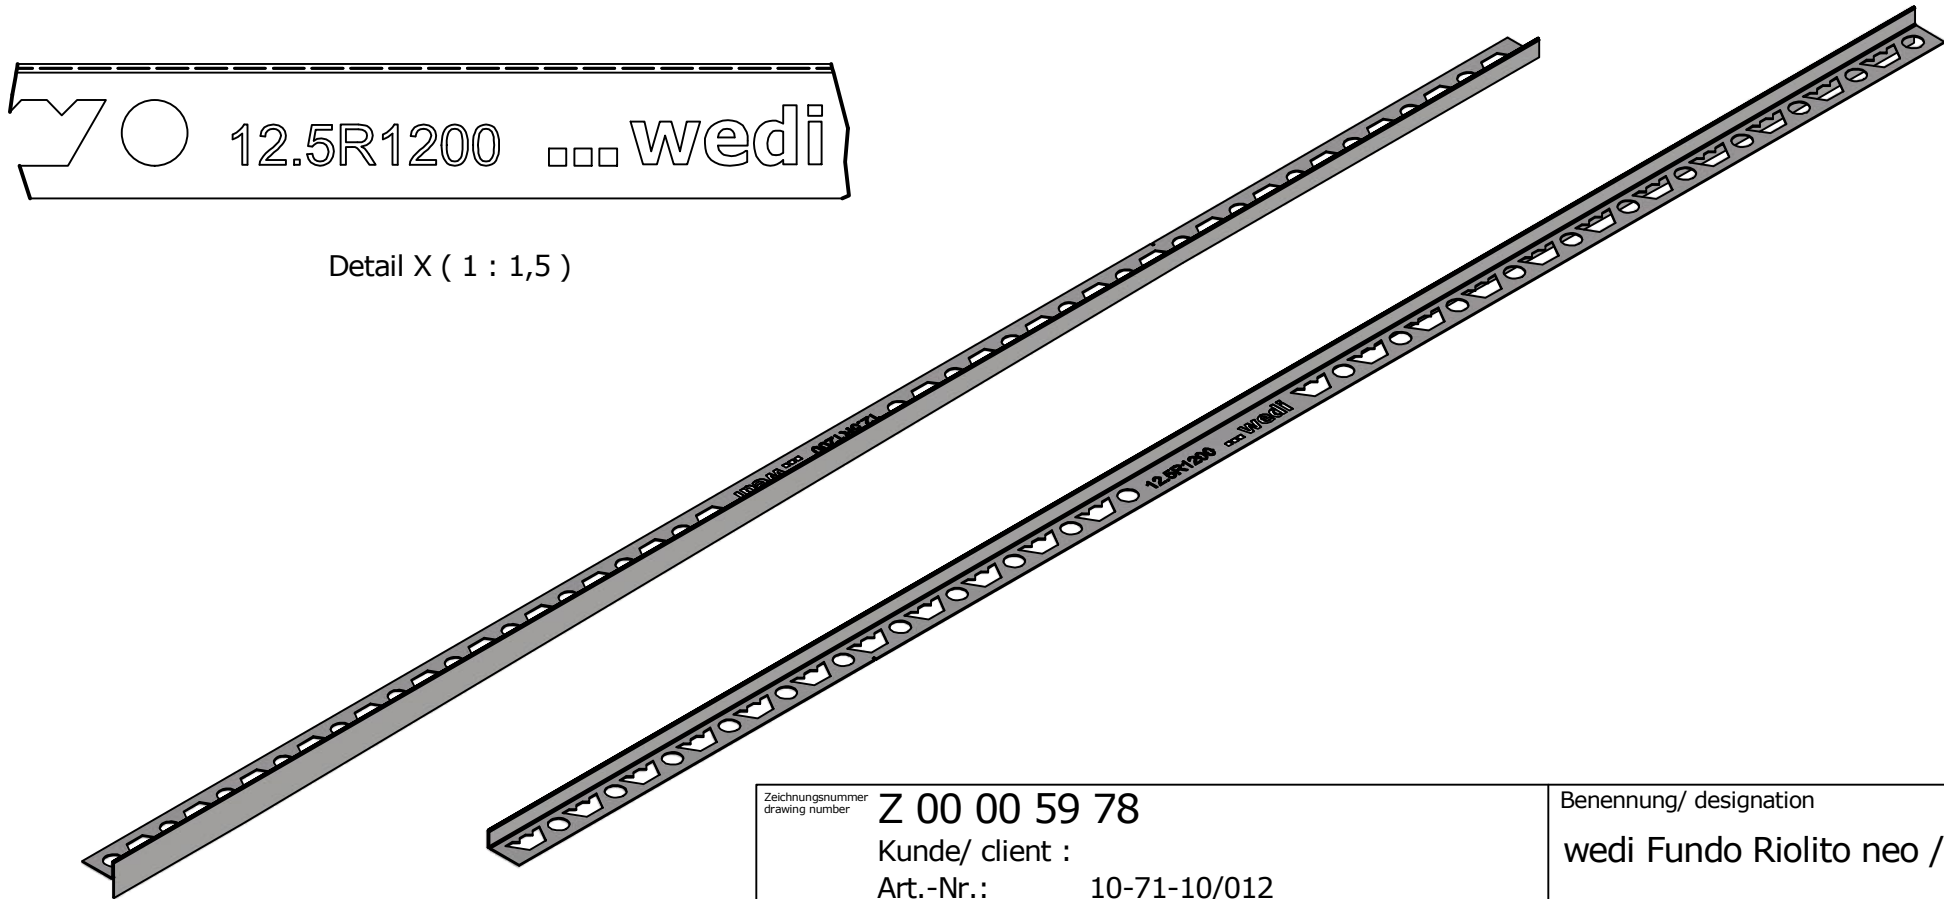
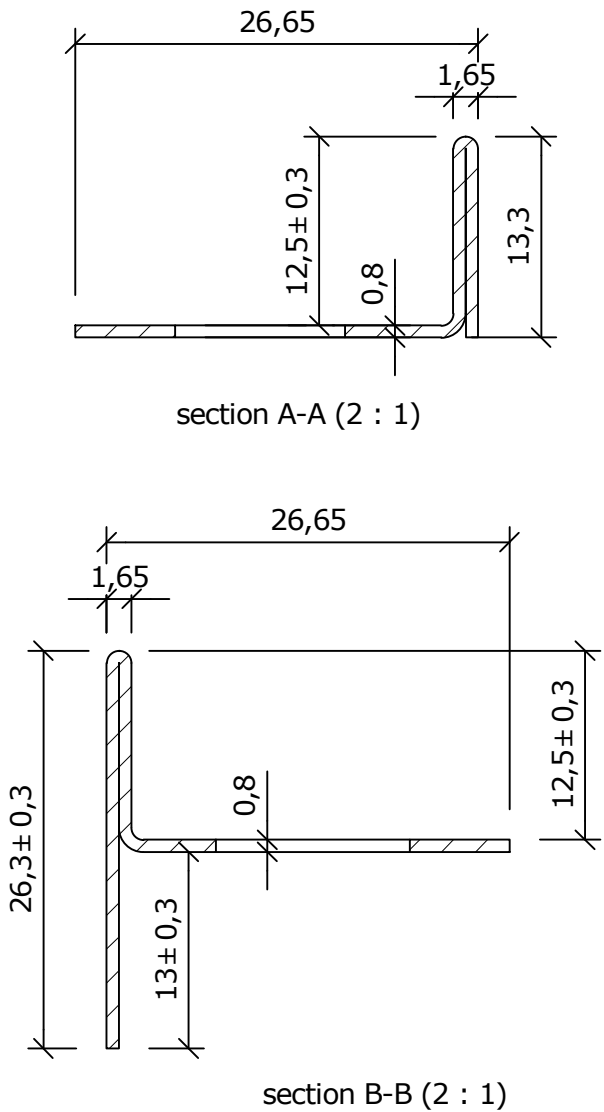


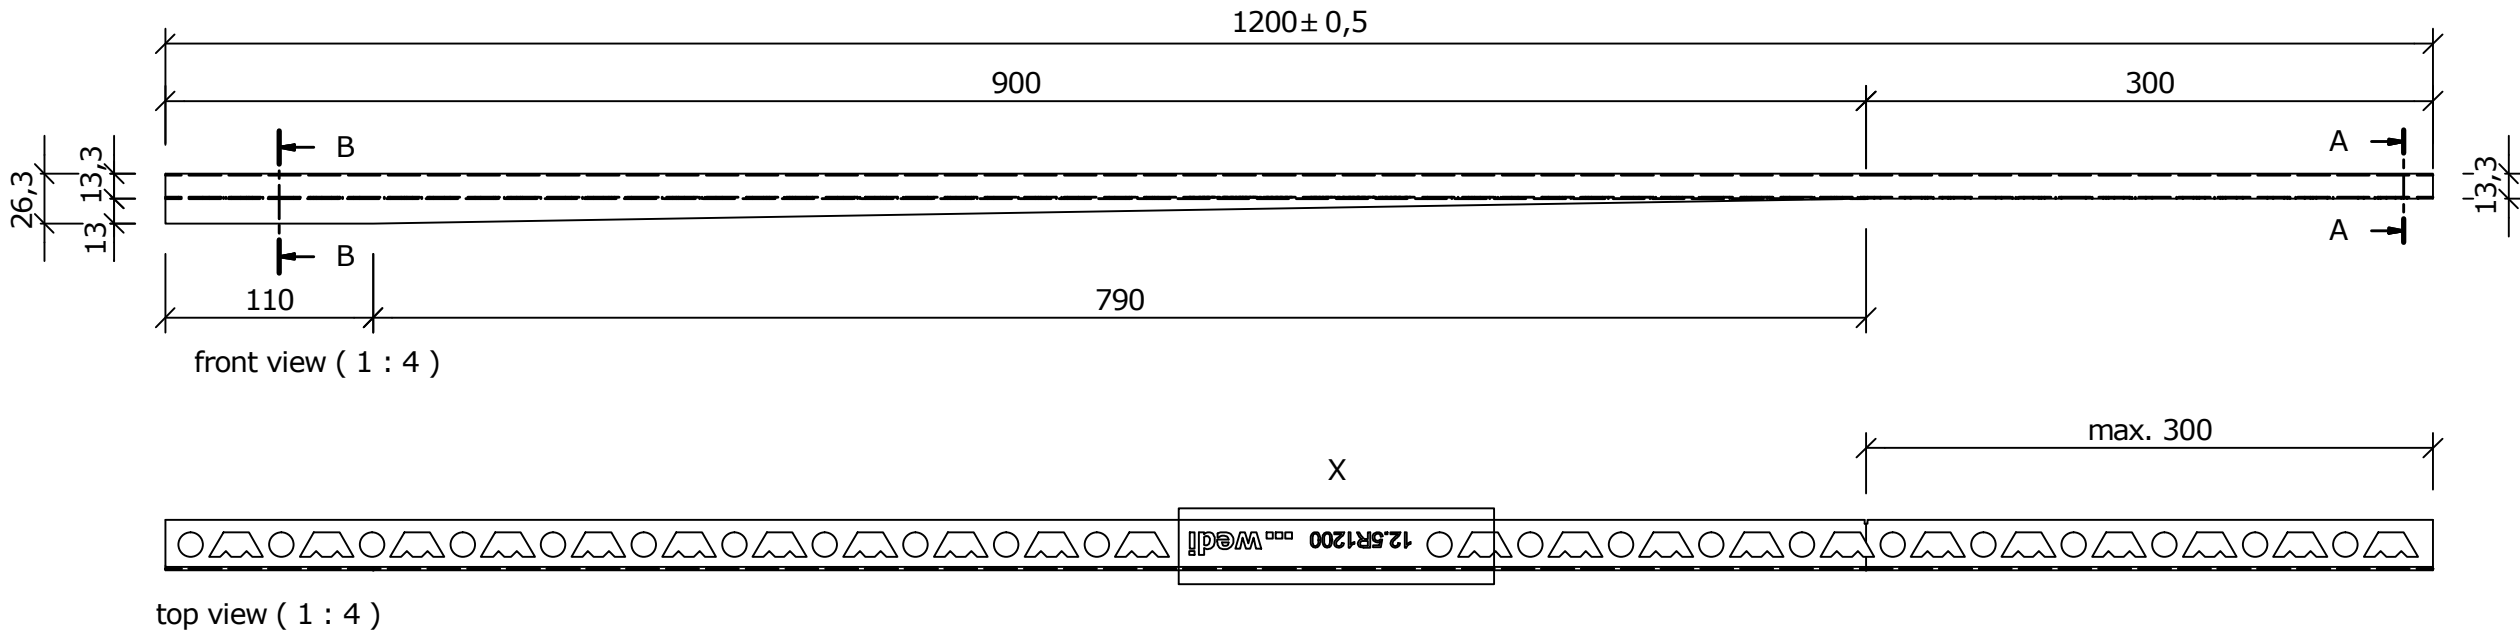

Zeichnungsnummer drawing number						Benennung/ designation	
Z 00 00 59 78						wedi Fundo Riolito neo / Plano Linea	
Kunde/ client :						slope profile, floor right, 12,5mm	
Art.-Nr.: 10-71-10/012							
					Datum date	Name name	... wedi®
				3D drawn	13.01.2015	tf	
				2D drawn	31.03.2017	ds	
				CAD/CAM Progr.			
				Fertigungstoleranzen: finished tolerances: nach DIN ISO 2768-1 m			
Ausg. issue	Anderung modification	Datum date	Name name	Maße in mm dim. in millimeters	DIN A3	wedi Vertrieb/ sales Fon +49 (0)2572 / 156 - 0 Fax +49 (0)2572 / 156 - 133 wedi Projektteilung/project dept. Fon +49 (0)2572 / 156 - 0 Fax +49 (0)2572 / 156 - 239	
						filename: 107110012_Gefälleprofil_Boden_FS_12_5_1200_RP.ipt	